Clark County Department of Public Works
Construction Management Division
500 S. Grand Central Parkway, Las Vegas, NV 89155
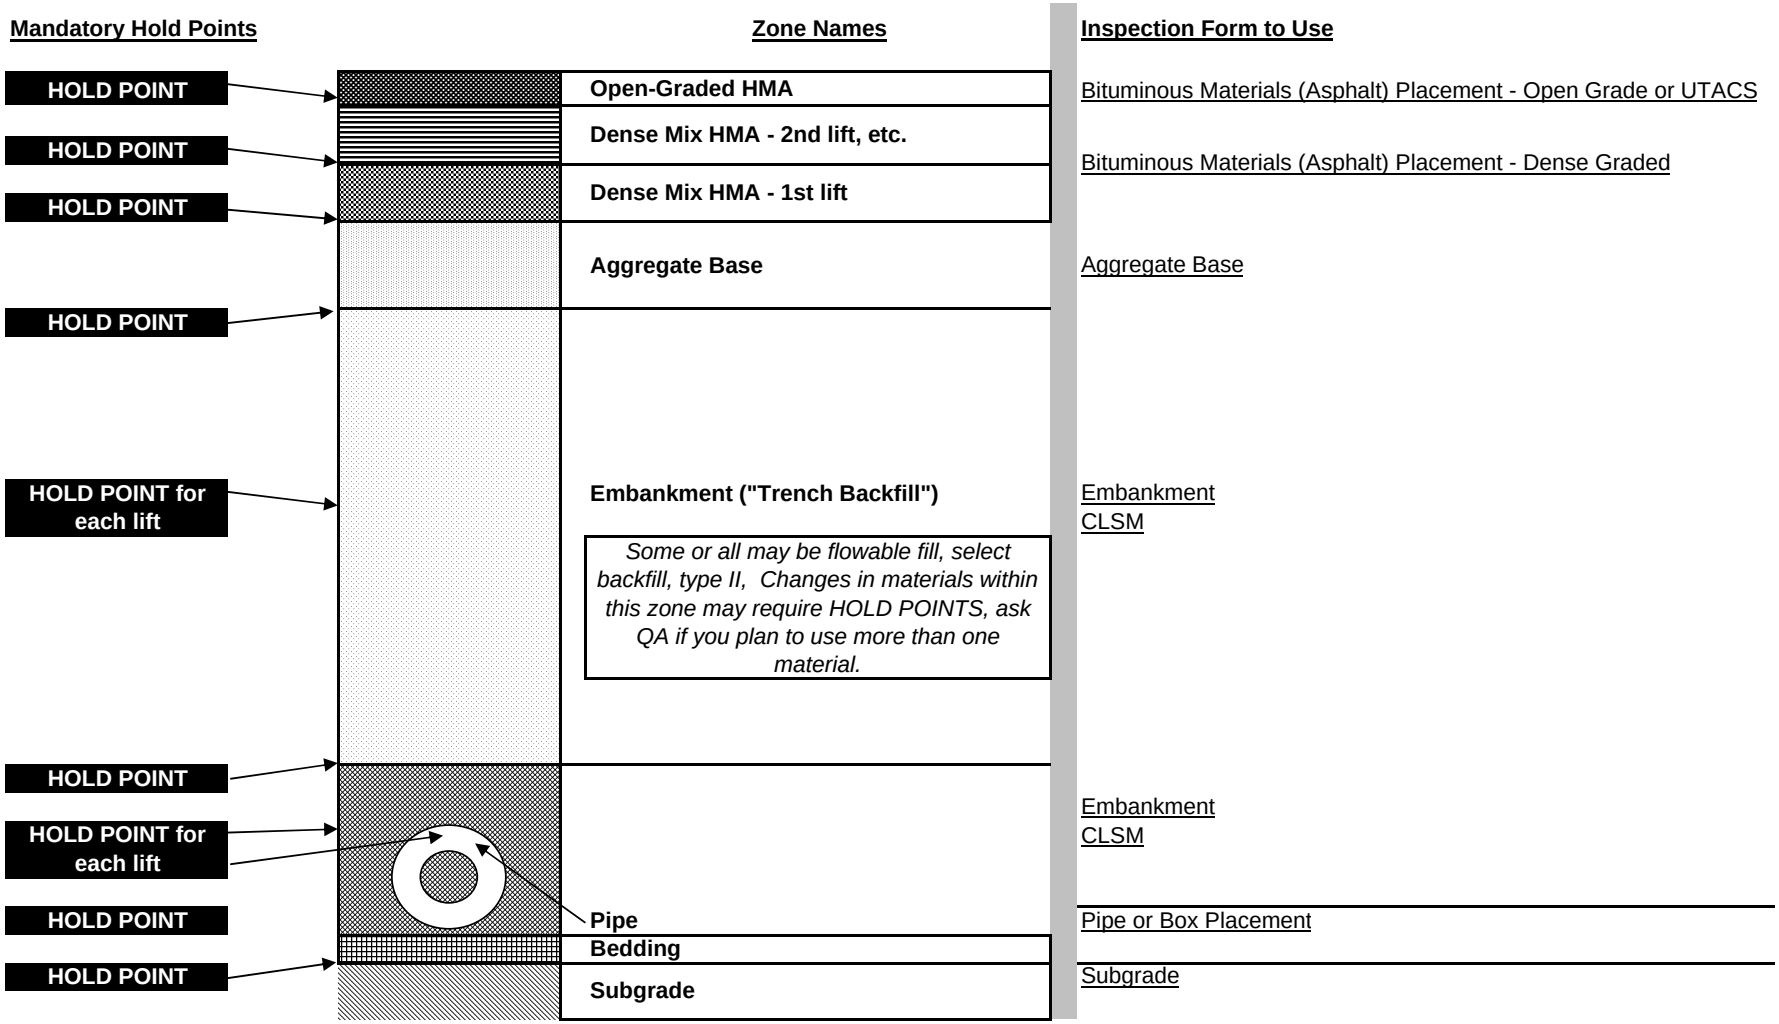
TRENCH DETAIL